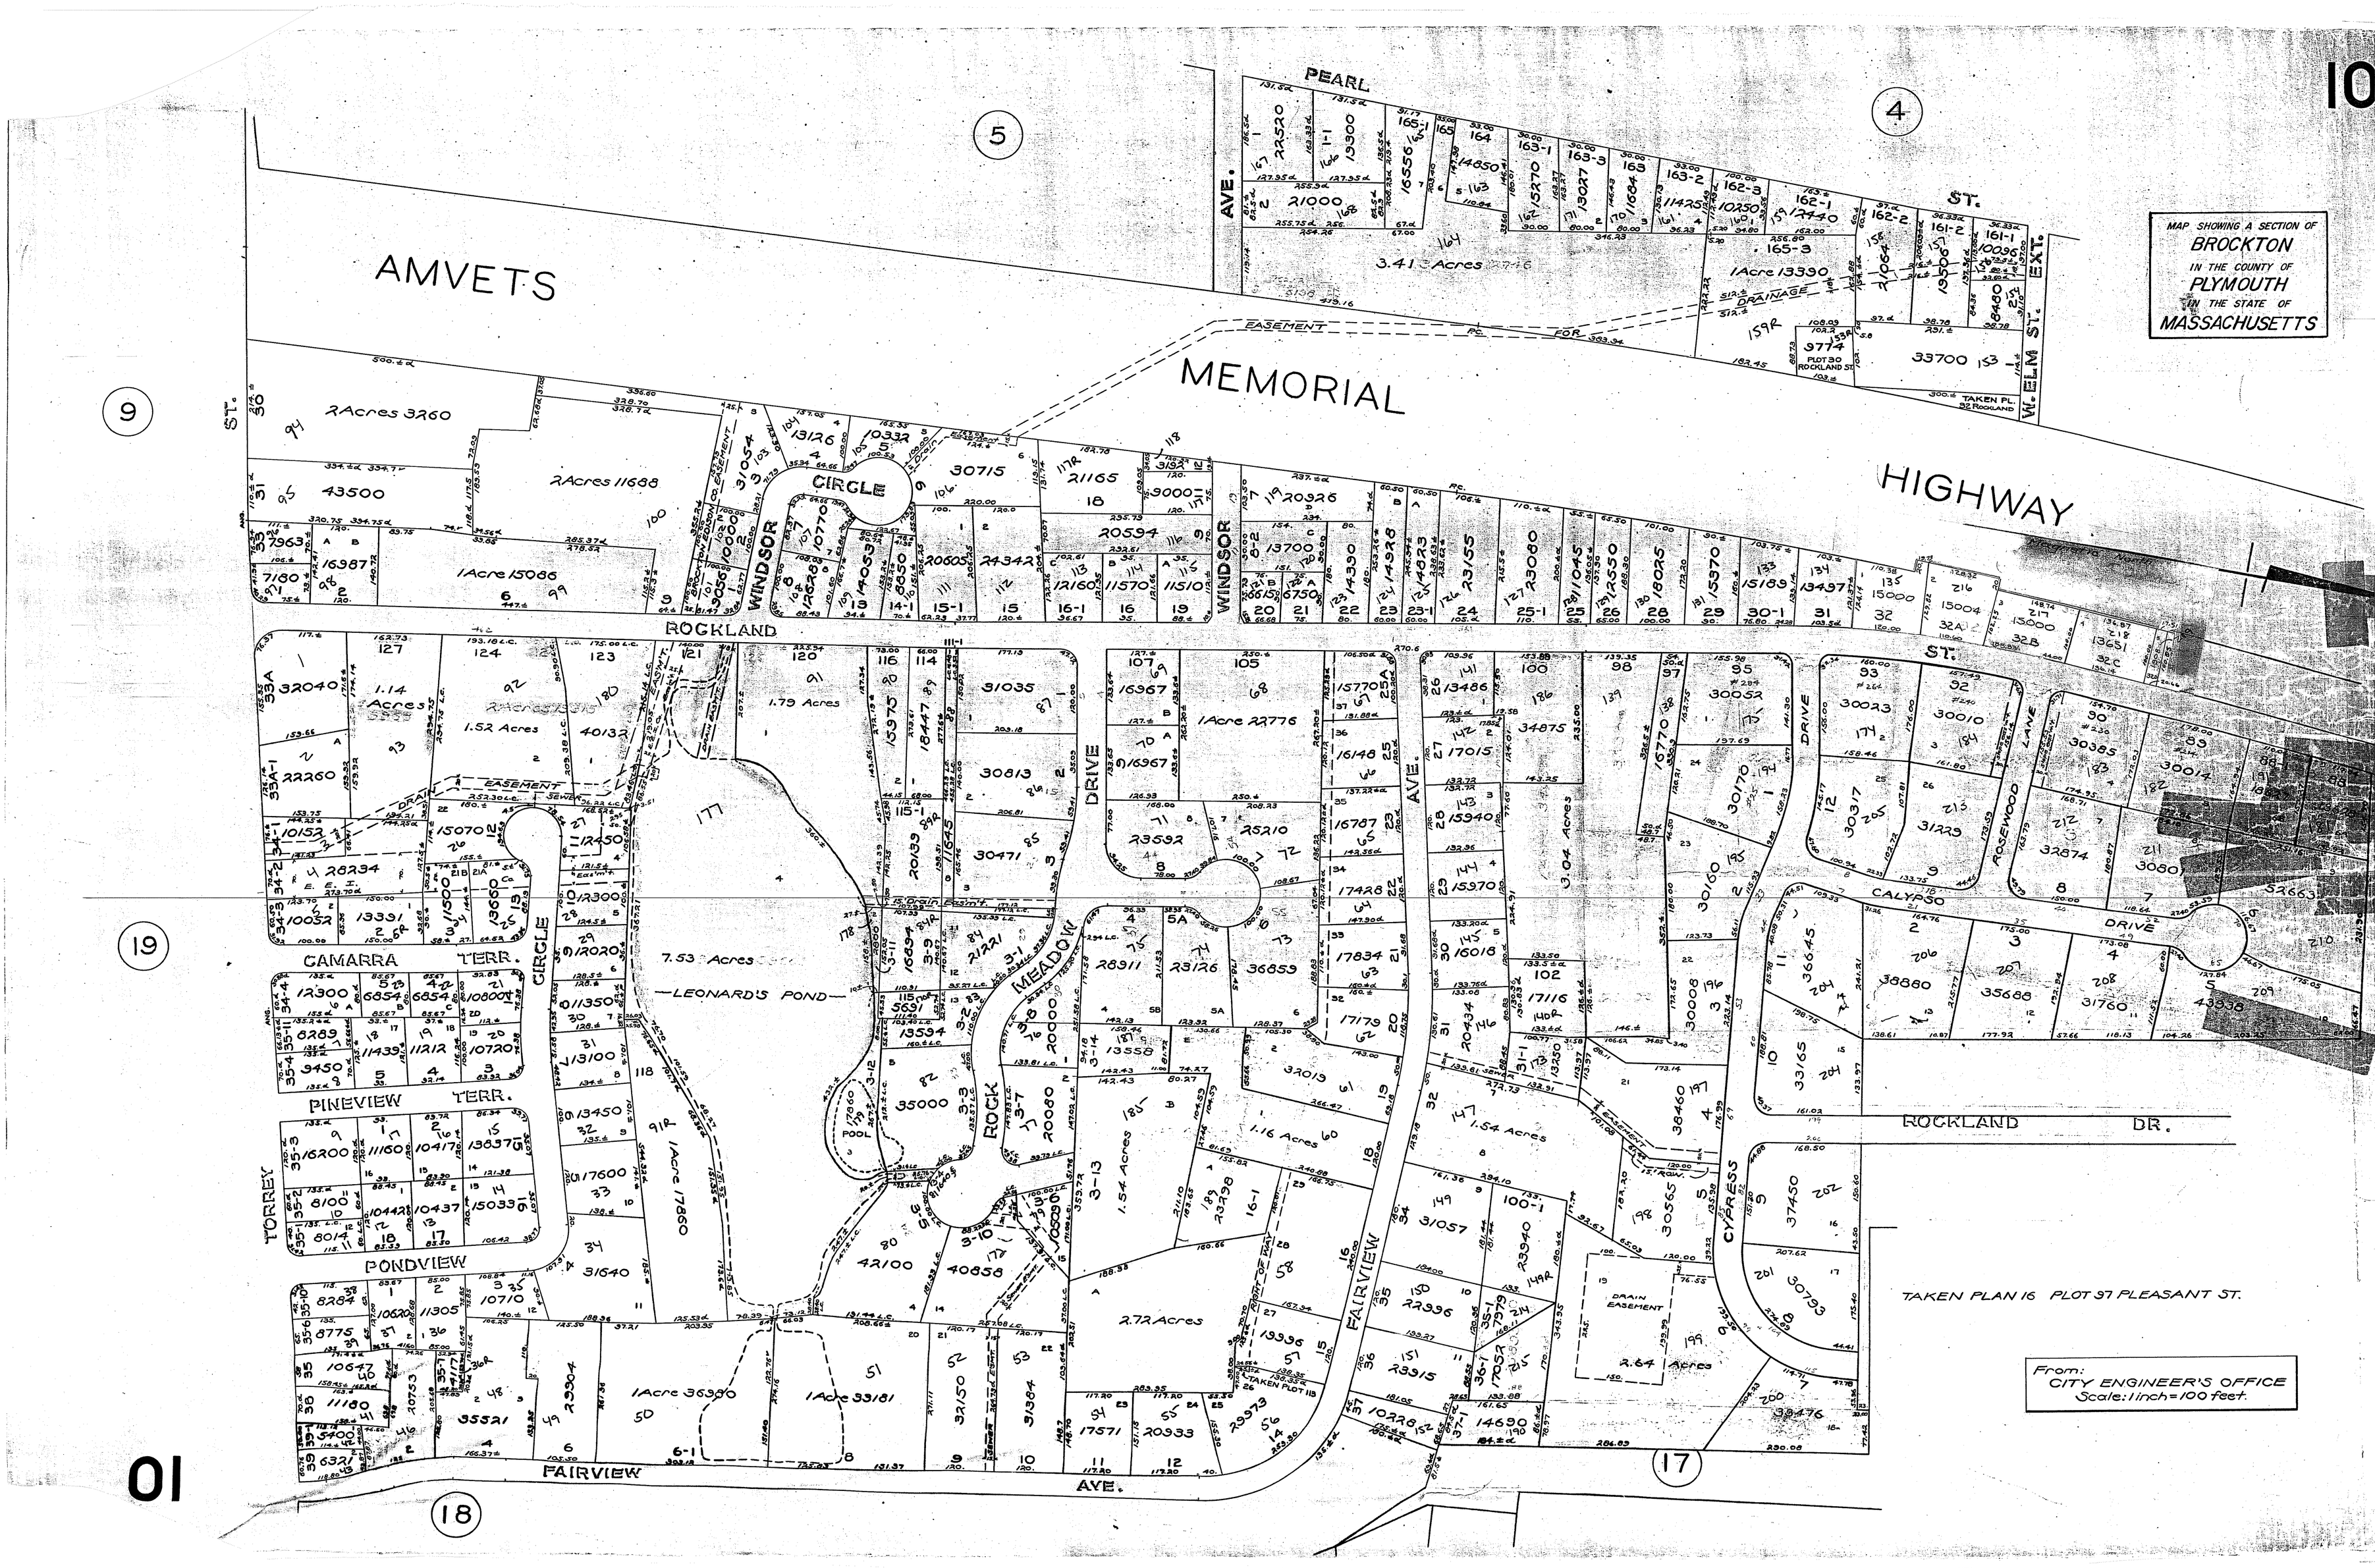
MAP SHOWING A SECTION OF
BROCKTON
IN THE COUNTY OF
PLYMOUTH
IN THE STATE OF
MASSACHUSETTS
AMVETS
MEMORIAL
HIGHWAY
PEARL
AVE.
ST.
ELM ST.
EXT.
EASEMENT
FOR
DRAINAGE
PLOT 30 ROCKLAND ST.
TAKEN PL. 35 ROCKLAND
WINDSOR
CIRCLE
ROCKLAND
ST.
DRIVE
LANE
ROSEWOOD
CALYPSO
DRIVE
ROCKLAND
DR.
CYPRESS
FAIRVIEW
AVE.
MEADOW
ROCK
CAMARRA
TERR.
PINEVIEW
TERR.
TORREY
PONDVIEW
LEONARD'S POND
TAKEN PLAN 16 PLOT 97 PLEASANT ST.
From:
CITY ENGINEER'S OFFICE
Scale: 1 inch = 100 feet.
4
5
9
19
17
18